

4 Bedroom+Utility Room

Super Area - 2925 sq. ft.



LEGEND

Unit	Size
A. Living/Dining Room	25'-3" x 14'-9"
B. Private Terrace	5'-10.8" wide
C. Passage Area	3'-11" wide
D. Utility Area	6'-6" x 8'-11"
E. Utility Toilet	5'-10" x 4'-8"
F. Kitchen	12'-1" x 8'-2"
G. Utility Balcony	5'-5" wide
H. Powder Room	4'-9" x 6'-1"
I. M. Bedroom	12'-4" x 14'-2"
J. M. Toilet	10'-0" x 9'-9"
K. Dress Area	5'-4" x 6'-4"
L. M. Bedroom Balcony	5'-2" wide
M. Bedroom 02	11'-2" x 13'-3"
N. Toilet 02	5'-8" x 8'-6"
O. Balcony	5'-10.8" wide
P. Bedroom 03	11'-1" x 13'-3"
Q. Toilet 03	5'-10" x 8'-2"
R. Bedroom 04	13'-2" x 11'-1"
S. Toilet 04	5'-8" x 8'-1"

1 sq. ft. = 0.0929 sq. mtr.

Disclaimer :All layout plans, site plans, typical unit plans, renderings, areas, dimensions and specifications are subject to change till final completion of the Project. Soft furnishing, furniture and gadgets are not part of the offering.

Not To Scale

4 BHK + Utility Room

Super area: ~2,925 sq.ft.

Room sizes in the legend (bottom left)

The Peaceful Homes, Sector 70A

3D plans are indicative; furniture is for illustration only. Not to scale.

3 Bedroom+Utility Room :Type 3

Super Area - 2475 sq. ft.



LEGEND

Unit	Size
A. Living/Dining Room	23'-11" x 14'-5"
B. Private Terrace	5'-10.8" wide
C. Passage Area	3'-7" wide
D. Utility Room	6'-6" x 8'-11"
E. Utility Toilet	5'-10" x 4'-7"
F. Kitchen	11'-9" x 8'-2"
G. Utility Balcony	5'-5" wide
H. Powder Room	4'-9" x 6'-1"
I. M. Bedroom	12'-4" x 14'-1"
J. M. Toilet	8'-10" x 6'-
K. Dress Area	4'-11" x 6'-1"
L. M. Bedroom Balcony	5'-2" wide
M. Bedroom 02	11'-0" x 13'-3"
N. Toilet 02	5'-8" x 8'-6"
O. Balcony	5'-10.8" wide
P. Bedroom 03	11'-2" x 13'-2"
Q. Toilet 03	5'-8" x 8'-2"

1 sq. ft. = 0.0929 sq. mtr.

Disclaimer : All layout plans, site plans, typical unit plans, renderings, areas, dimensions and specifications are subject to change till final completion of the Project. Soft furnishing, furniture and gadgets are not part of the offering.

Not To Scale


3 BHK + Utility Room - Type 3

Super area: ~2,475 sq.ft.

Room sizes in the legend (bottom left)

The Peaceful Homes, Sector 70A

3D plans are indicative; furniture is for illustration only. Not to scale.

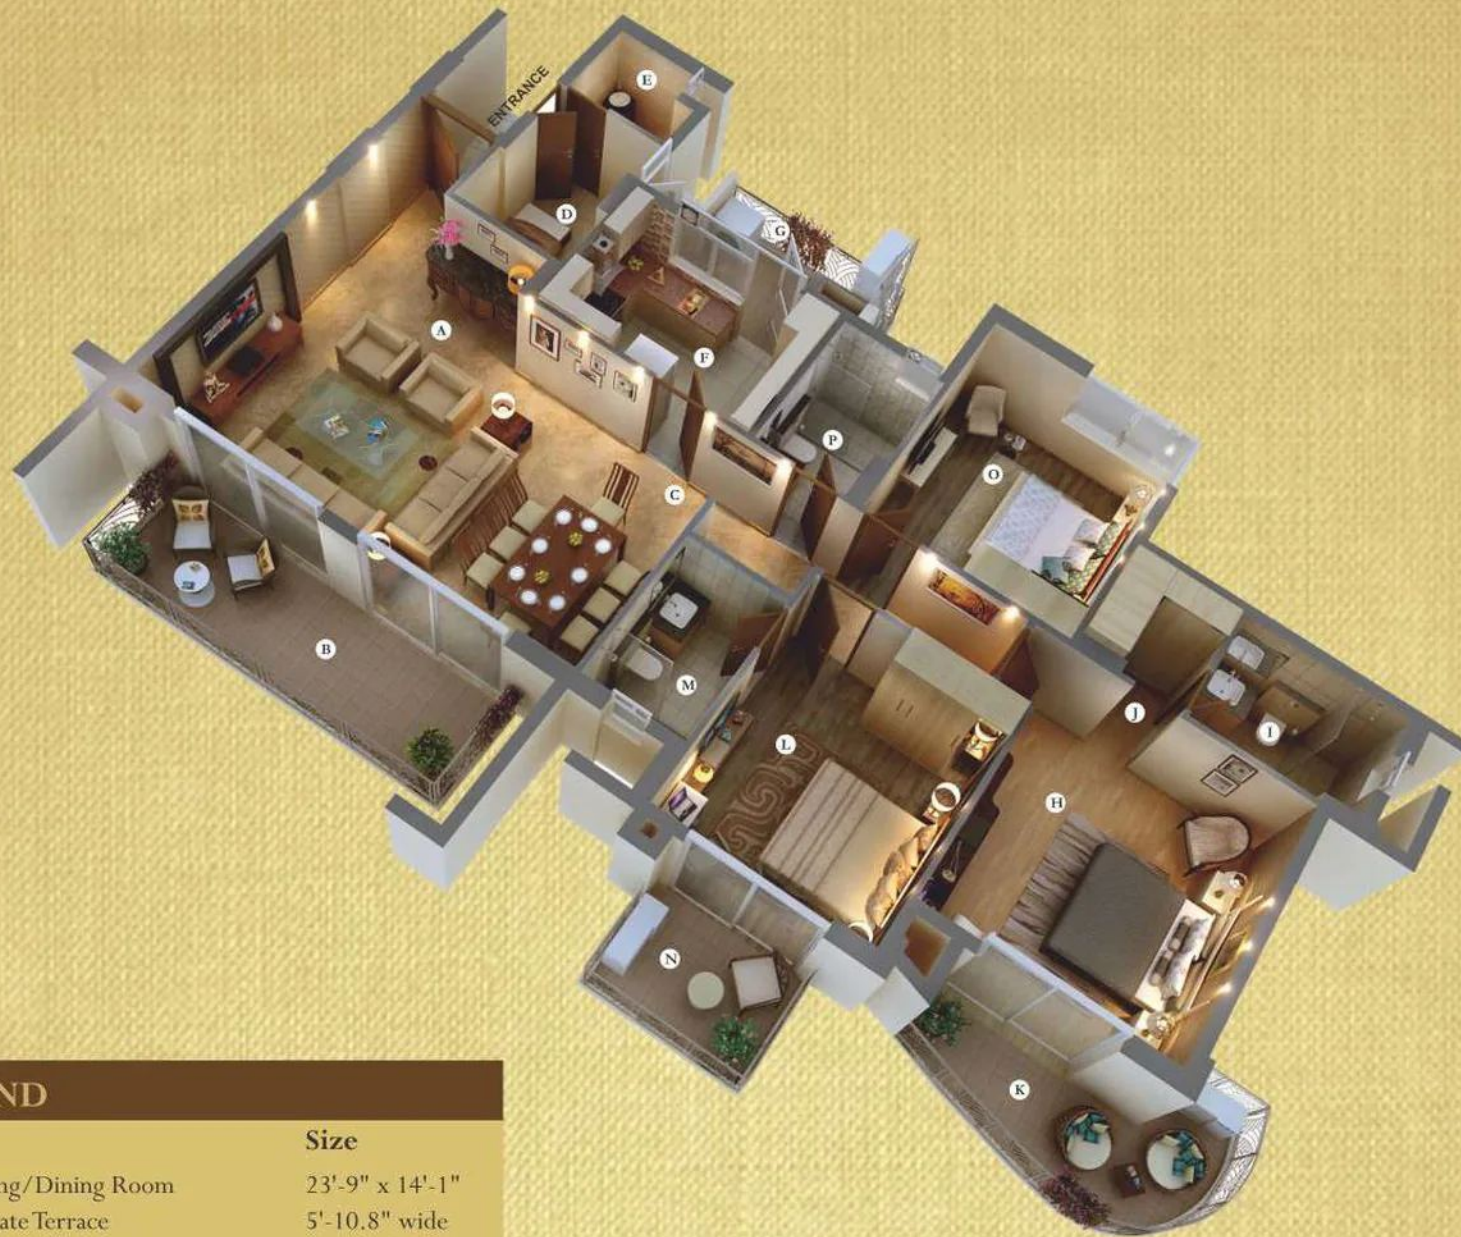

3 BHK + Utility Room - Type 2

Super area: ~2,350 sq.ft.

Room sizes in the legend (bottom left)

The Peaceful Homes, Sector 70A

LEGEND		
Unit		Size
A.	Living/Dining Room	23'-9" x 14'-1"
B.	Private Terrace	5'-10.8" wide
C.	Passage Area	3'-7" wide
D.	Utility Area	6'-2" x 8'-11"
E.	Utility Toilet	5'-10" x 4'-10"
F.	Kitchen	11'-11" x 8'-2"
G.	Utility Balcony	4'-11" wide
H.	M. Bedroom	12'-4" x 14'-1"
I.	M. Toilet	8'-10" x 6'-1"
J.	Dress Area	5'-5" x 5'-10"
K.	M. Bedroom Balcony	5'-2" wide
L.	Bedroom 02	11'-0" x 13'-3"
M.	Toilet 02	5'-5" x 8'-2"
N.	Balcony	5'-10.8" wide
O.	Bedroom 03	11'-2" x 13'-3"
P.	Toilet 03	5'-7" x 8'-2"

1 sq. ft. = 0.0929 sq. mtr.

Not To Scale

Disclaimer : All layout plans, site plans, typical unit plans, renderings, areas, dimensions and specifications are subject to change till final completion of the Project. Soft furnishing, furniture and gadgets are not

3D plans are indicative; furniture is for illustration only. Not to scale.

3 BHK - Type 1

Super area: ~2,150 sq.ft.

Room sizes in the legend (bottom left)

The Peaceful Homes, Sector 70A



LEGEND

Unit	Size
A. Living/Dining Room	22'-11" x 13'-7"
B. Private Terrace	5'-10.8" wide
C. Passage Area	3'-7" wide
D. Utility Area	6'-1" x 5'-5"
E. Utility Balcony	5'-5" wide
F. Kitchen	8'-5" x 10'-7"
G. M. Bedroom	12'-1" x 13'-9"
H. M. Toilet	8'-4" x 5'-8"
I. Dress Area	5'-1" x 6'-4"
J. M. Bedroom Balcony	5'-2" wide
K. Bedroom 02	11'-1" x 13'-3"
L. Toilet 02	8'-7" x 5'-5"
M. Bedroom 03	13'-2" x 11'-1"
N. Toilet 03	5'-3" x 8'-2"
O. Balcony	5'-10.8" wide

1 sq. ft. = 0.0929 sq. mtr.

Not To Scale

Disclaimer : All layout plans, site plans, typical unit plans, renderings, areas, dimensions and specifications are subject to change till final completion of the Project. Soft furnishing, furniture and gadgets are not

3D plans are indicative; furniture is for illustration only. Not to scale.



2 BHK - Type 1

Super area: ~1,565 sq.ft.

Room sizes in the legend (bottom left)

The Peaceful Homes, Sector 70A

LEGEND	
Unit	Size
A. Living/Dining Room	21'-7" x 13'-4"
B. Private Terrace	5'-2" wide
C. Passage Area	3'-6" wide
D. Utility Area	4'-9" x 5'-5"
E. Kitchen	8'-3" x 10'-6"
F. Utility Balcony	5'-1" wide
G. M. Bedroom	11'-10" x 14'-1"
H. M. Toilet	8'-2" x 5'-3"
I. M. Bedroom Balcony	4'-8" wide
J. Bedroom 02	11'-0" x 13'-3"
K. Toilet 02	8'-8" x 5'-2"
L. Balcony	4'-3.1" wide

1 sq. ft. = 0.0929 sq. mtr.

Not To Scale

Disclaimer : All layout plans, site plans, typical unit plans, renderings, areas, dimensions and specifications are subject to change till final completion of the Project. Soft furnishing, furniture and gadgets are not

3D plans are indicative; furniture is for illustration only. Not to scale.



LEGEND

Unit	Size
A. Living/Dining Room	21'-7" x 13'-4"
B. Private Terrace	5'-11" wide
C. Passage Area	3'-6" wide
D. Utility Area	6'-9" x 9'-11"
E. Utility Toilet	4'-5" x 6'-2"
F. Kitchen	8'-3" x 12'-7"
G. Utility Balcony	4'-11" wide
H. M. Bedroom	14'-1" x 12'
I. M. Toilet	5'-5" x 9'-5"
J. M. Bedroom Balcony	5'-11" wide
K. Bedroom 02	13'-2" x 11'
L. Toilet 02	5'-5" x 8'-8"

1 sq. ft. = 0.0929 sq. mtr.

Not To Scale

Disclaimer : All layout plans, site plans, typical unit plans, renderings, areas, dimensions and specifications are subject to change till final completion of the Project. Soft furnishing, furniture and gadgets are not

2 BHK + Utility - Type 2

Super area: ~1,719 sq.ft.

Room sizes in the legend (bottom left)

The Peaceful Homes, Sector 70A

3D plans are indicative; furniture is for illustration only. Not to scale.