


TYPICAL FLOOR PLAN

SIRIUS
TOWER-A

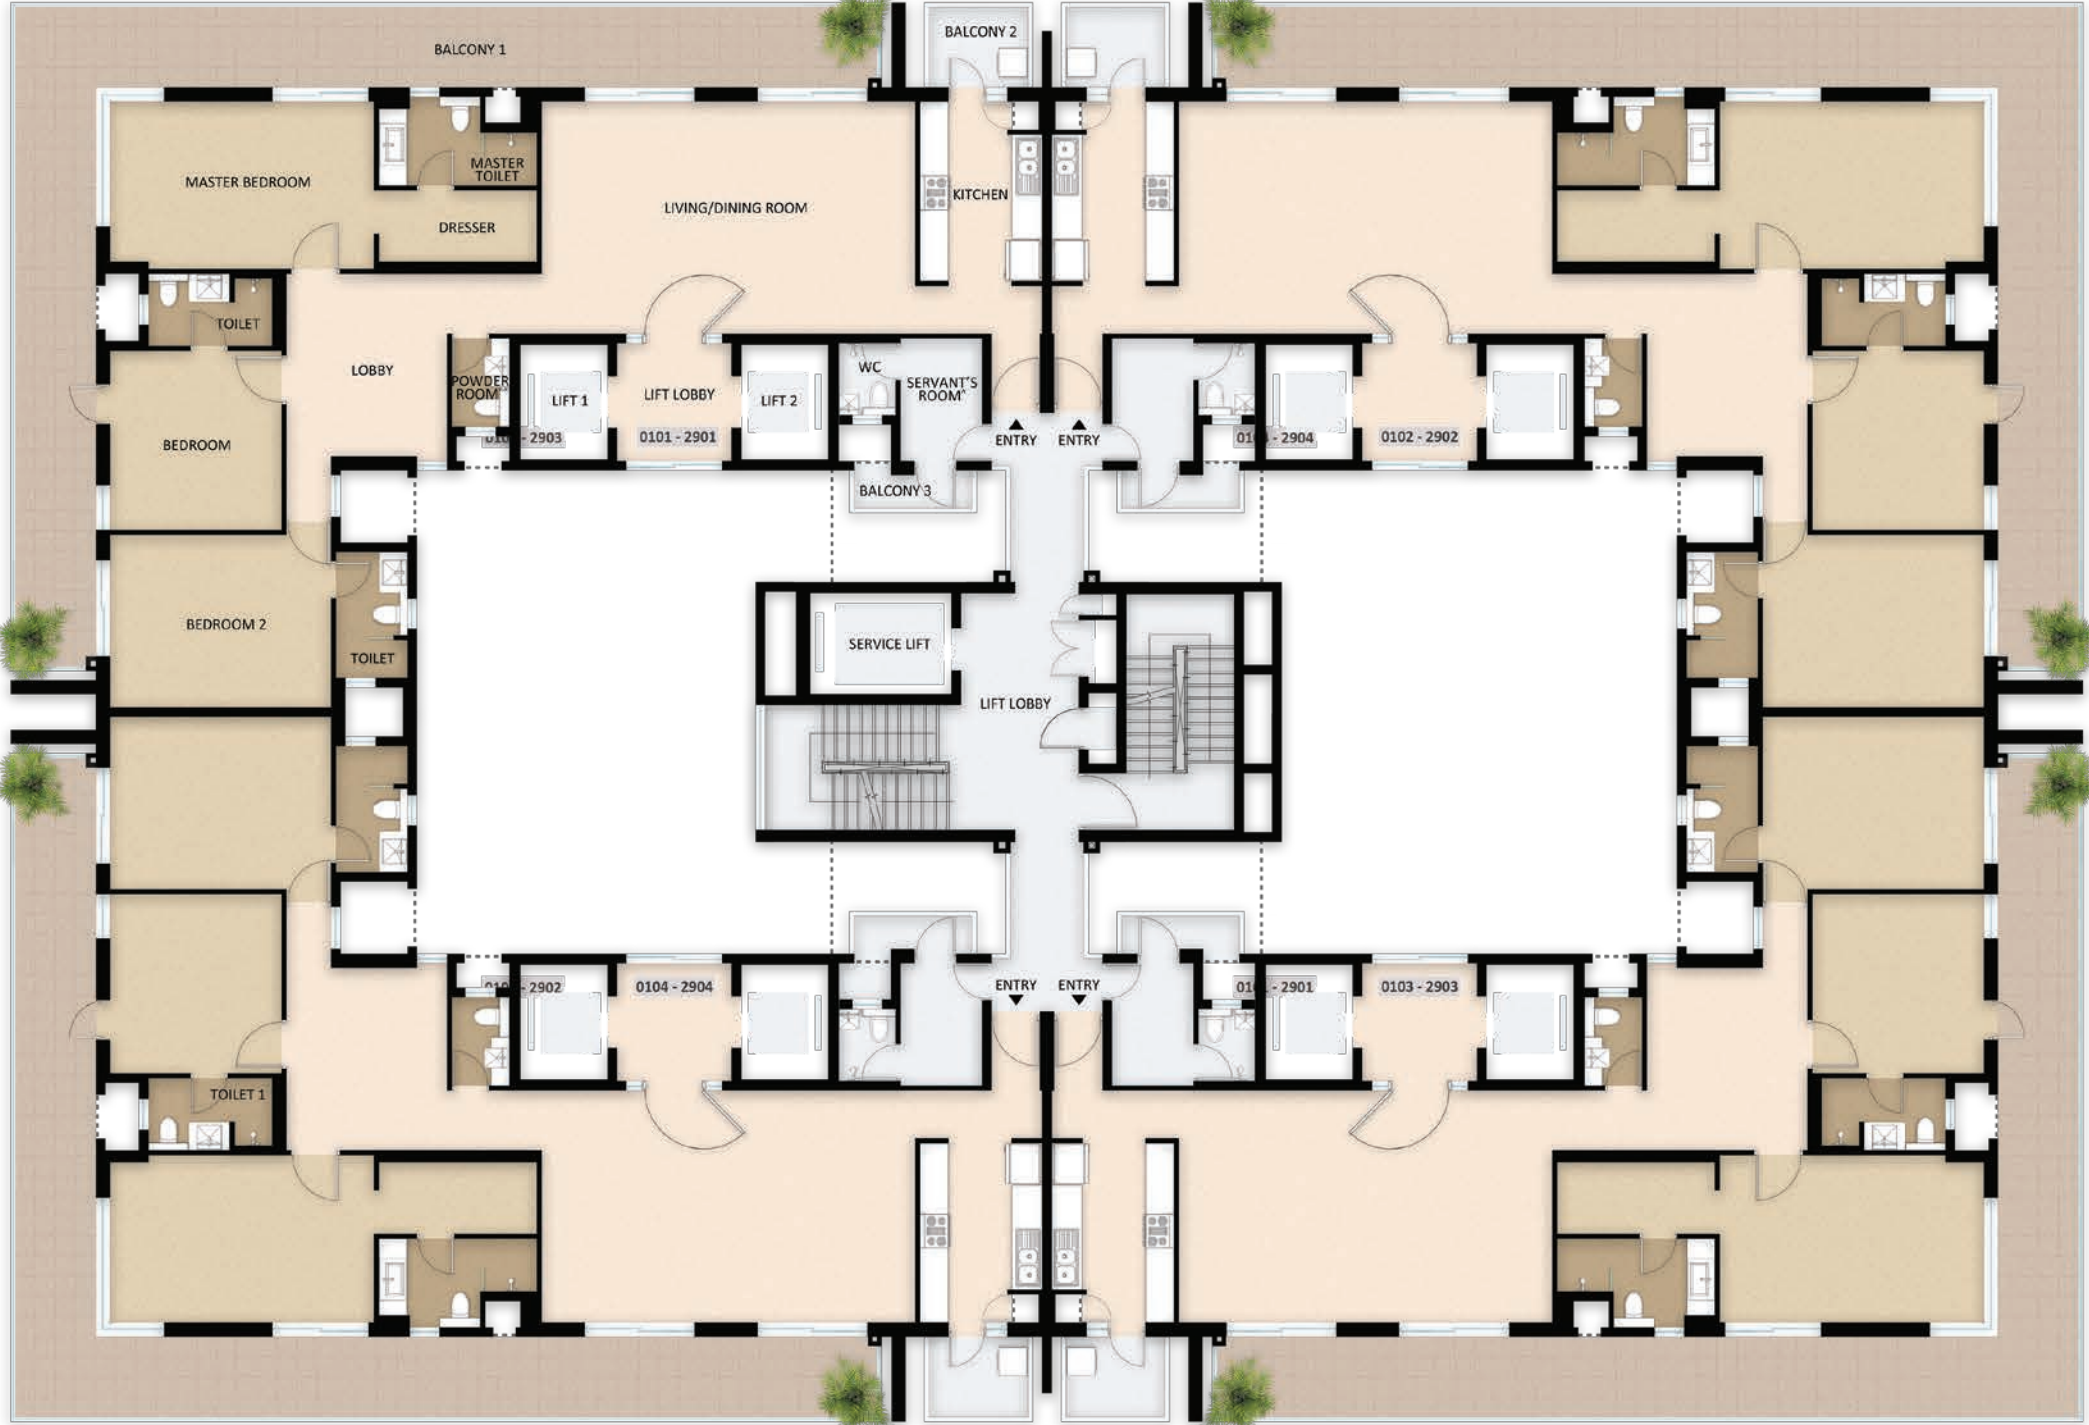


^ SERVANT'S ROOM is referred as Utility in approved plan. For details, please refer to municipal drawings.

^^ POWDER ROOM is referred as WC in approved plan. For details, please refer to municipal drawings.

TYPICAL FLOOR PLAN

SOLARIS
TOWER-C

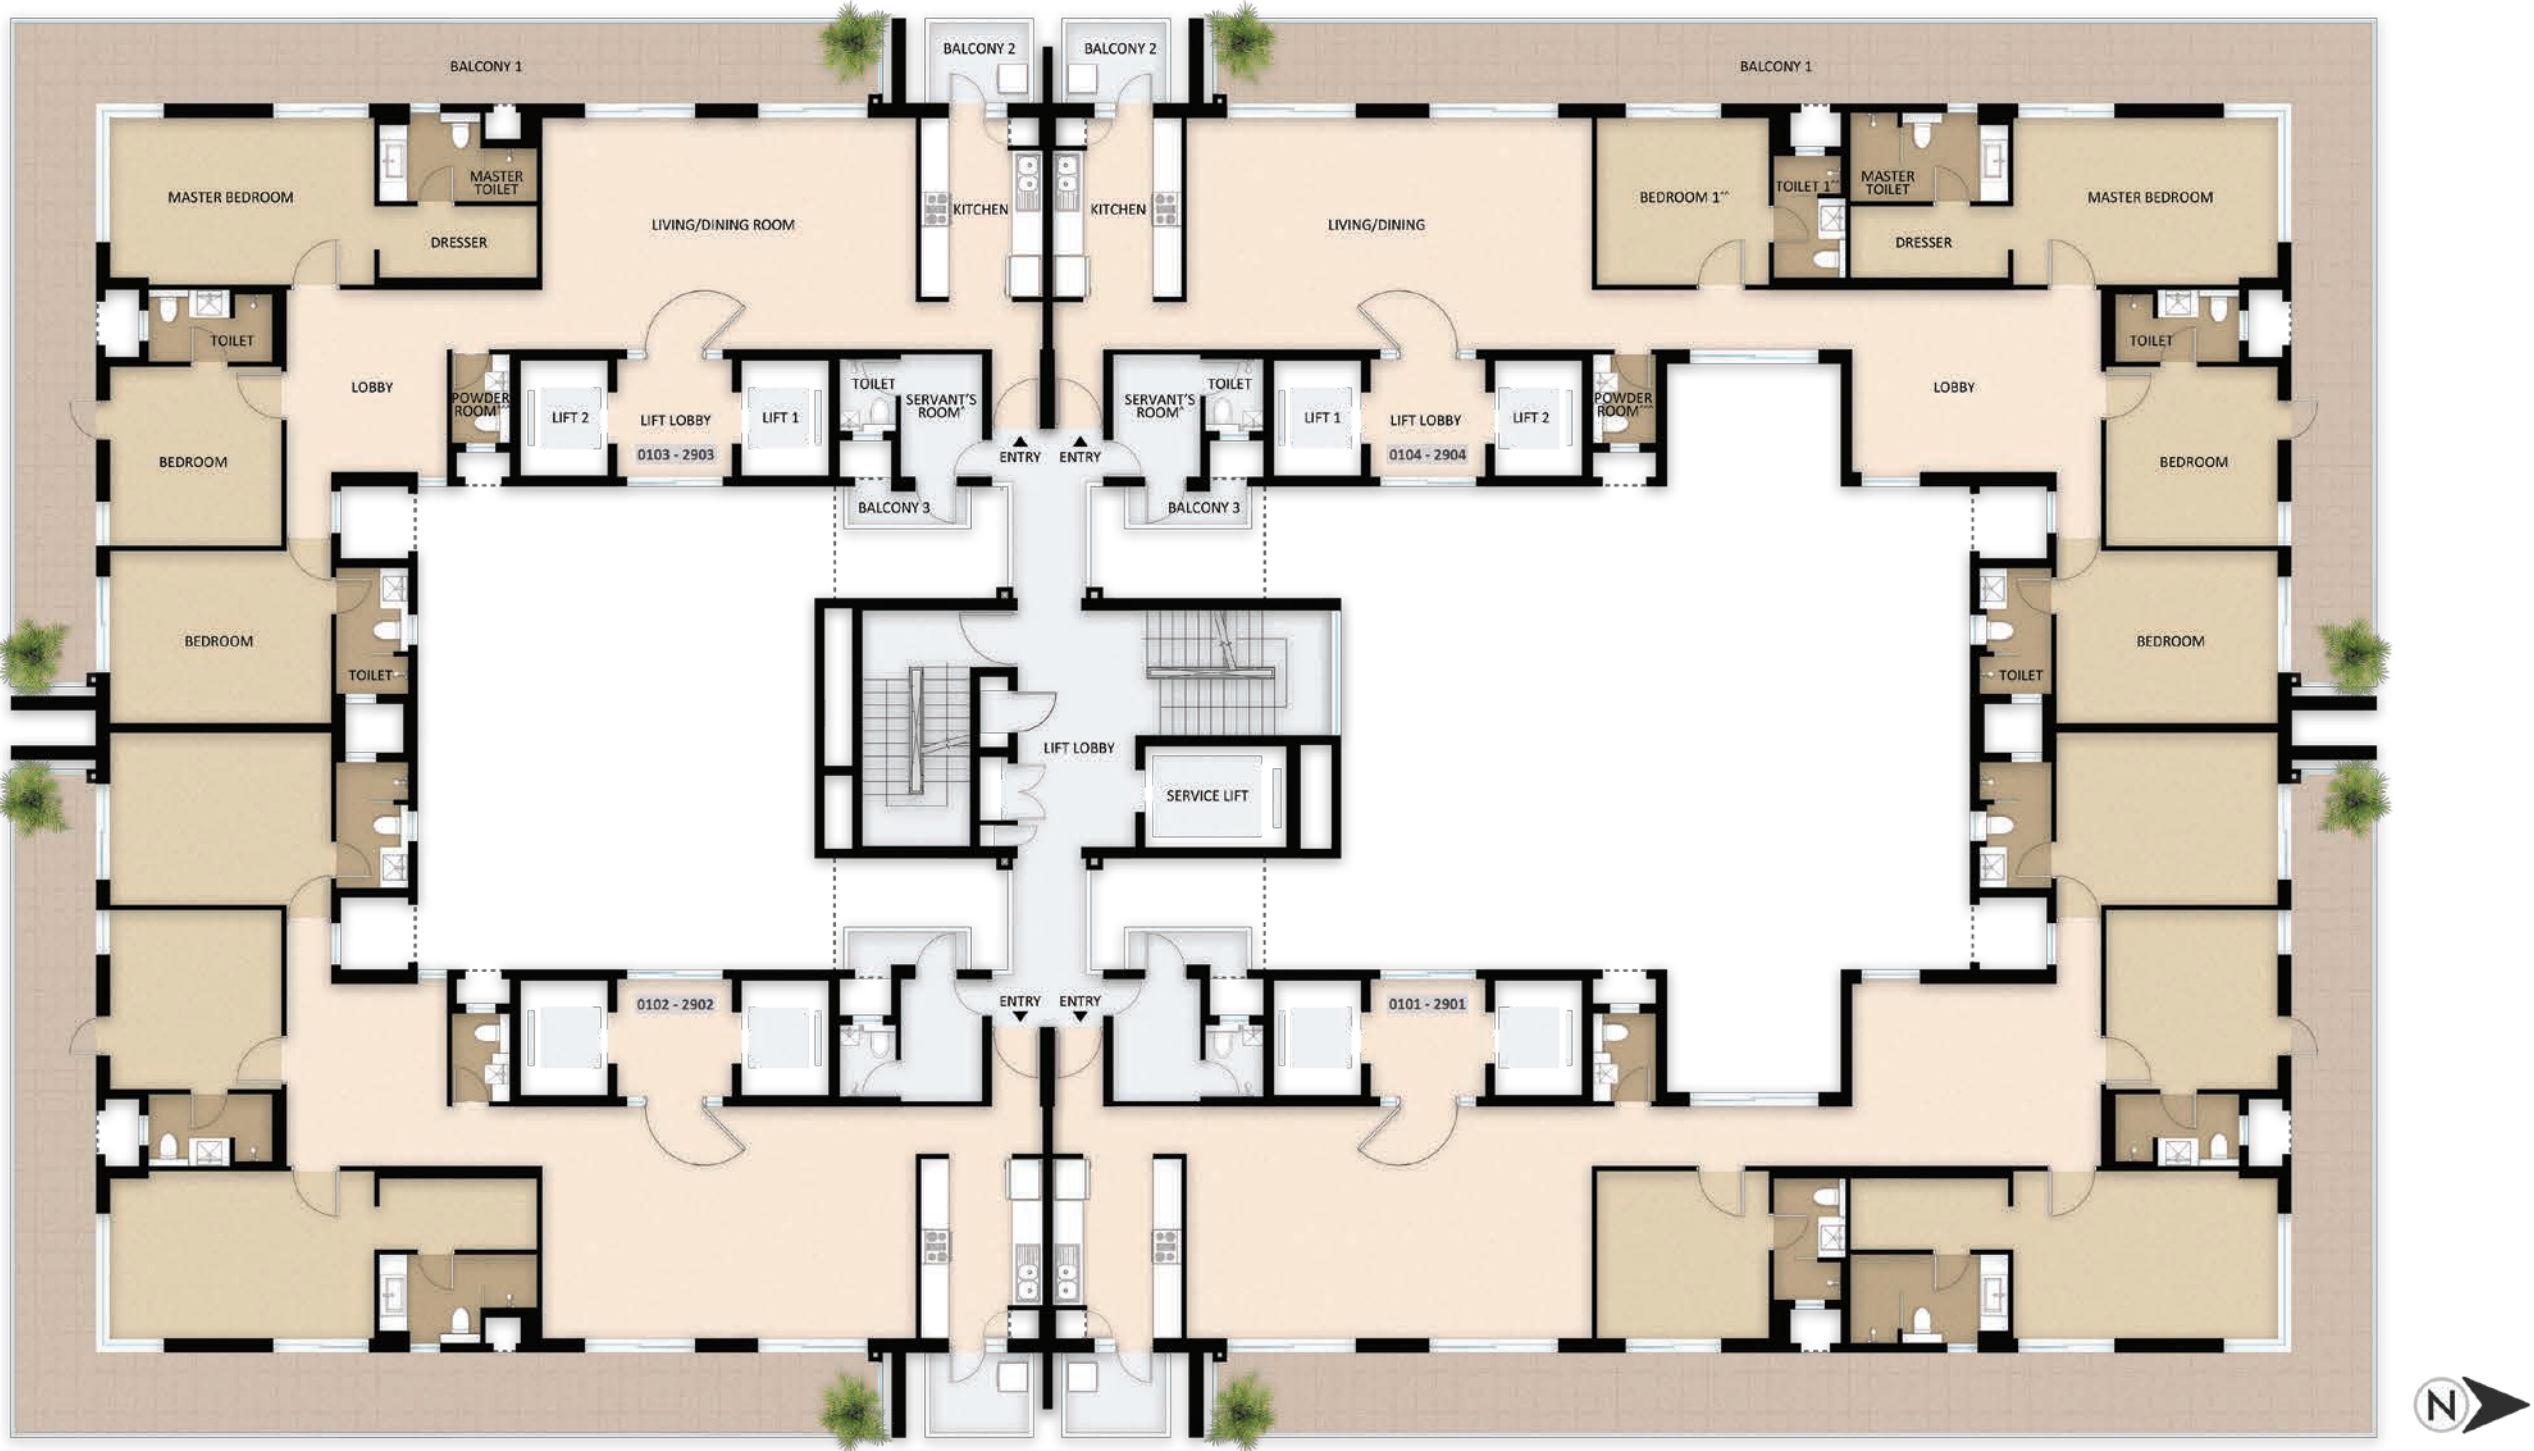

^ SERVANT'S ROOM is referred as Utility in approved plan. For details, please refer to municipal drawings.
^^ BEDROOM 1 & TOILET 1 are referred as Servant's Room & Servant's Toilet in approved plan.
For details, please refer to municipal drawings.
^^^ POWDER ROOM is referred as WC in approved plan. For details, please refer to municipal drawings.
Disclaimer: Floor plans for representation purpose only, refer specifications table for features and finishes

TYPICAL 3BHK UNIT

AREA	SQ.Mts	SQ.Ft
CARPET AREA	151.62	1632.11
BALCONY AREA	57.81	622.27
UTILITY AREA	4.14	44.56



Key Plan



^ SERVANT'S ROOM is referred as Utility in approved plan. For details, please refer to municipal drawings.

^^ POWDER ROOM is referred as WC in approved plan. For details, please refer to municipal drawings.

Disclaimer: 3 BHK Typical in Solaris (Tower - C) is a mirror plan of Sirius / Altaris (Tower A/B) 3 BHK Typical.Floor plans for representation purpose only, refer specifications table for features and finishes

SIRIUS TOWER-A
SOLARIS TOWER-C

TYPICAL 4BHK UNIT



Key Plan



^ SERVANT'S ROOM is referred as Utility in approved plan. For details, please refer to municipal drawings.

^^ BEDROOM 1 & TOILET 1 are referred as Servant's Room & Servant's Toilet in approved plan. For details, please refer to municipal drawings.

^^^ POWDER ROOM is referred as WC in approved plan. For details, please refer to municipal drawings.

Disclaimer: Floor plans for representation purpose only, refer specifications table for features and finishes

SOLARIS TOWER-C

AREA	SQ.Mts	SQ.Ft
CARPET AREA	186.64	2009.05
BALCONY AREA	68.97	742.38
UTILITY AREA	4.14	44.56

PENTHOUSE 4BHK LOWER UNIT

SIRIUS TOWER-A

AREA	SQ.Mts	SQ.Ft
CARPET AREA	124.84	1343.76
BALCONY AREA	84.79	912.67
UTILITY AREA	4.14	44.56



Key Plan



^ SERVANT'S ROOM is referred as Utility in approved plan. For details, please refer to municipal drawings.

^^ POWDER ROOM is referred as WC in approved plan. For details, please refer to municipal drawings.

Disclaimer: Floor plans for representation purpose only, refer specifications table for features and finishes

PENTHOUSE 4BHK UPPER UNIT

SIRIUS TOWER-A

AREA	SQ.Mts	SQ.Ft
CARPET AREA	125.00	1345.50
BALCONY AREA	8.73	93.97




Key Plan



Disclaimer: Floor plans for representation purpose only, refer specifications table for features and finishes

Disclaimer: Floor plans for representation purpose only, refer specifications table for features and finishes

3 BHK Typical floor plan
Tower-B

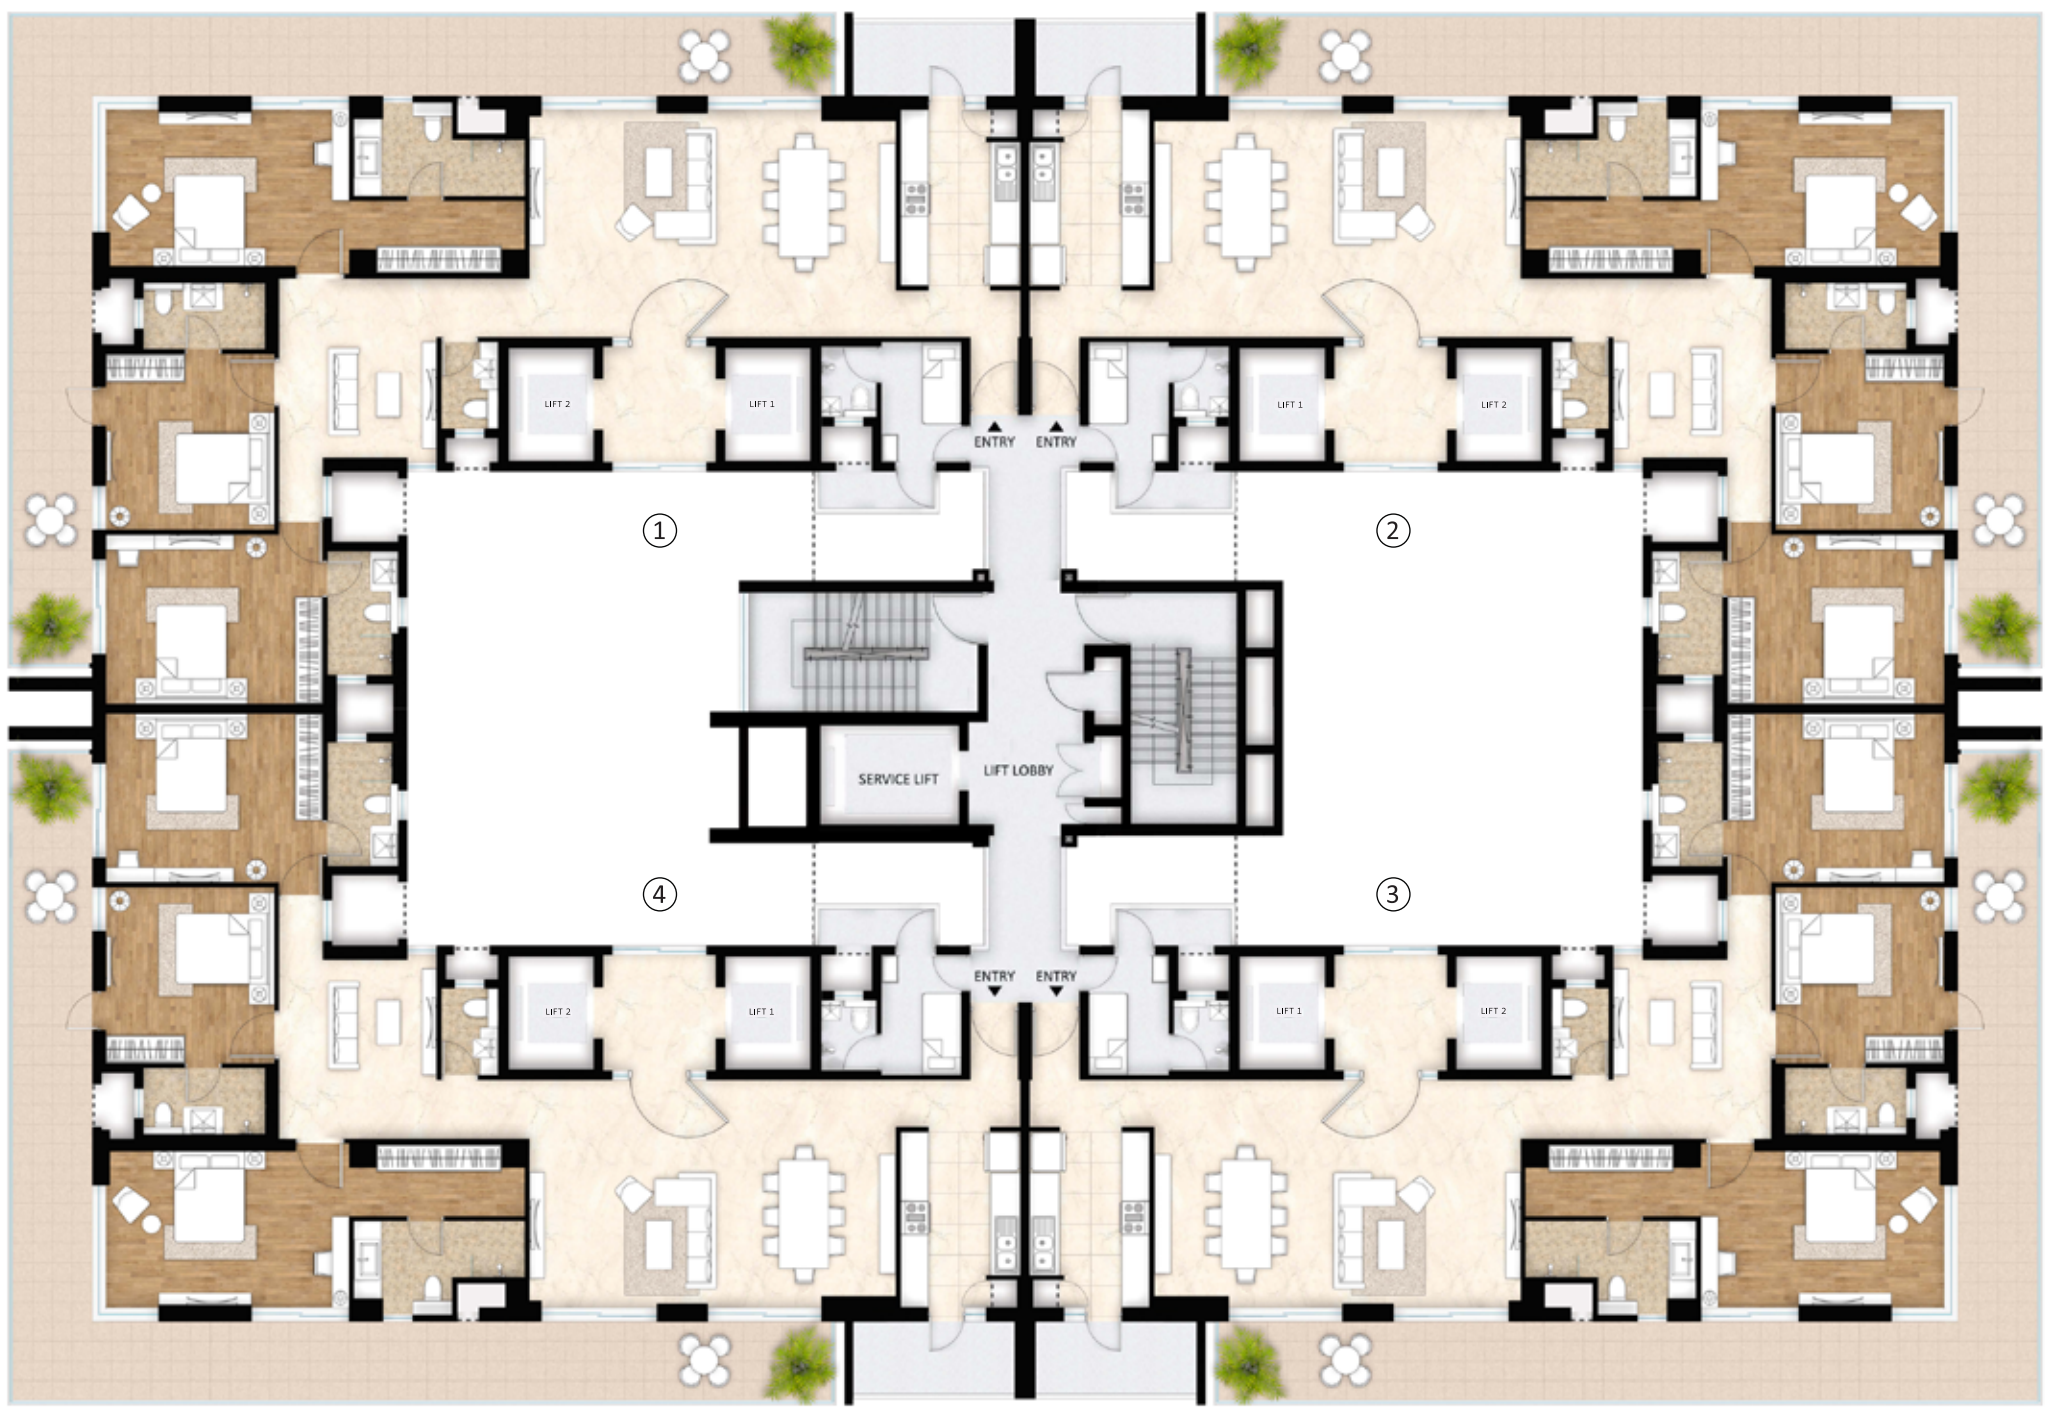

Disclaimer: Floor plans for representational purpose only,
refer specifications table for features and finishes.
Plan not to scale.

3 BHK A Unit Plan

AREA	SQ.Mts	SQ.Ft
RERA CARPET AREA	150.88	1624.02
BALCONY AREA	56.88	612.26
UTILITY AREA	5.95	64.05



Tower-B



Disclaimer: Floor plans for representational purpose only, refer specifications table for features and finishes. Plan not to scale.

3 BHK B Unit Plan



Tower-B



Disclaimer: Floor plans for representational purpose only, refer specifications table for features and finishes. Plan not to scale.

AREA	SQ.Mts	SQ.Ft
RERA CARPET AREA	142.57	1534.60
BALCONY AREA	56.88	612.26
UTILITY AREA	2.87	30.89

Available only on 20th and 29th floor.